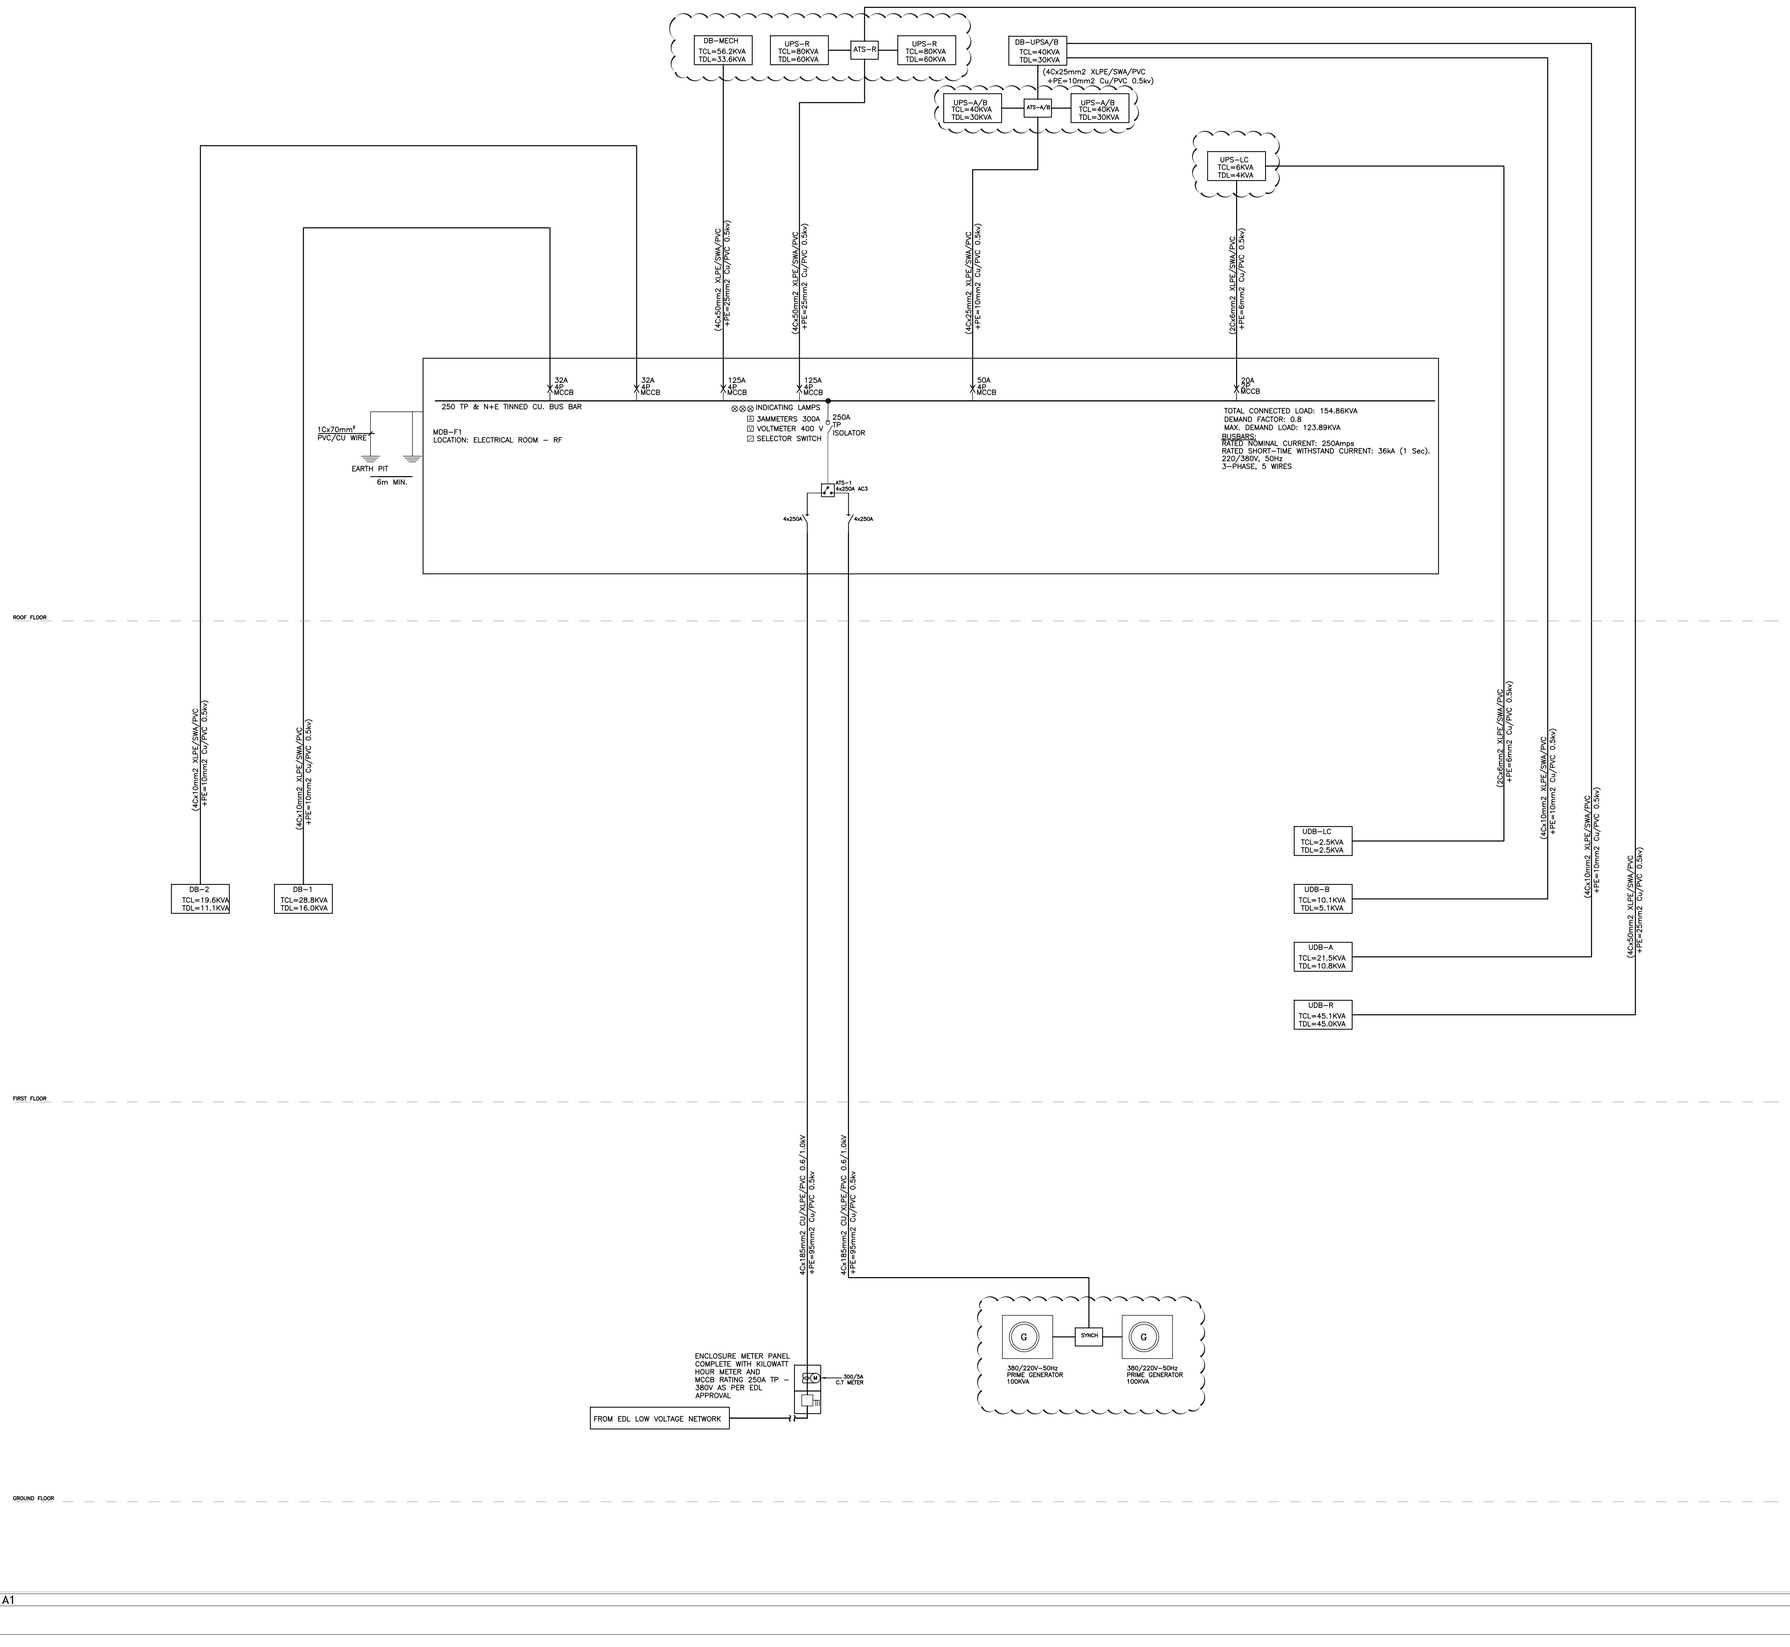

ORIGINAL DRAWING SIZE A1

KEYPLAN:

NOTES:

1- GENERATORS & ITS SYNCHRO PANELS, & FUEL TANKS AND UPS & ITS ATS SYSTEMS ARE INSTALLED BY SEPARATE AWARDED SUPPLIERS. CONTRACTOR SHALL COORDINATE AND PROVIDE THESE SUPPLIERS THE NECESSARY CABLING LENGTHS & SIZES AS SPECIFIED IN THIS TENDER.

2- IT IS THE CONTRACTOR RESPONSIBILITY TO SUBMIT LOAD CALCULATIONS AND VERIFY IT WITH THE UPS LOADS AND COORDINATE WITH THE SEPARATE AWARDED SUPPLIER THE INSTALLATION OF UPS SYSTEMS IN THE NEW ELECTRICAL ROOM ON ROOF TO THE SATISFACTION AND APPROVAL OF THE ENGINEER.

3- EXACT LOCATION OF ELECTRICAL COMPONENTS (SOCKET, SWITCHES,...) SHALL BE COORDINATED ON SITE.

LEGEND:

REV.	DATE	MODIFICATION	DRAWN	DESIGNED	CHECKED
-	-	-	-	-	-

PROJECT TITLE

LRC BTS ANTELIAS
ANTELIAS - LEBANON

OWNER

LEBANESE RED CROSS

LRC CONSULTANT

PROF. SAID BITAR
Architecte Urbaniste

LEAD DESIGNER

ICB INTERNATIONAL CONSULTING BUREAU

International Consulting Bureau sal
Aresco Tower, 4th floor, Justinian st.
Clemenceau, Beirut - Lebanon
Tél. : 01 347 597 Fax: 01 736 233

DRAWING TITLE

POWER
RISER DIAGRAM

DRAWING NUMBER

BTS AN	- E	-250	- F1	-00
REFERENCE	TRADE	DWG NO.	FLOOR	REV.

SCALE : N.T.S.	DATE : October 2021
DISCIPLINE : ELECTRICAL	PHASE : TENDER